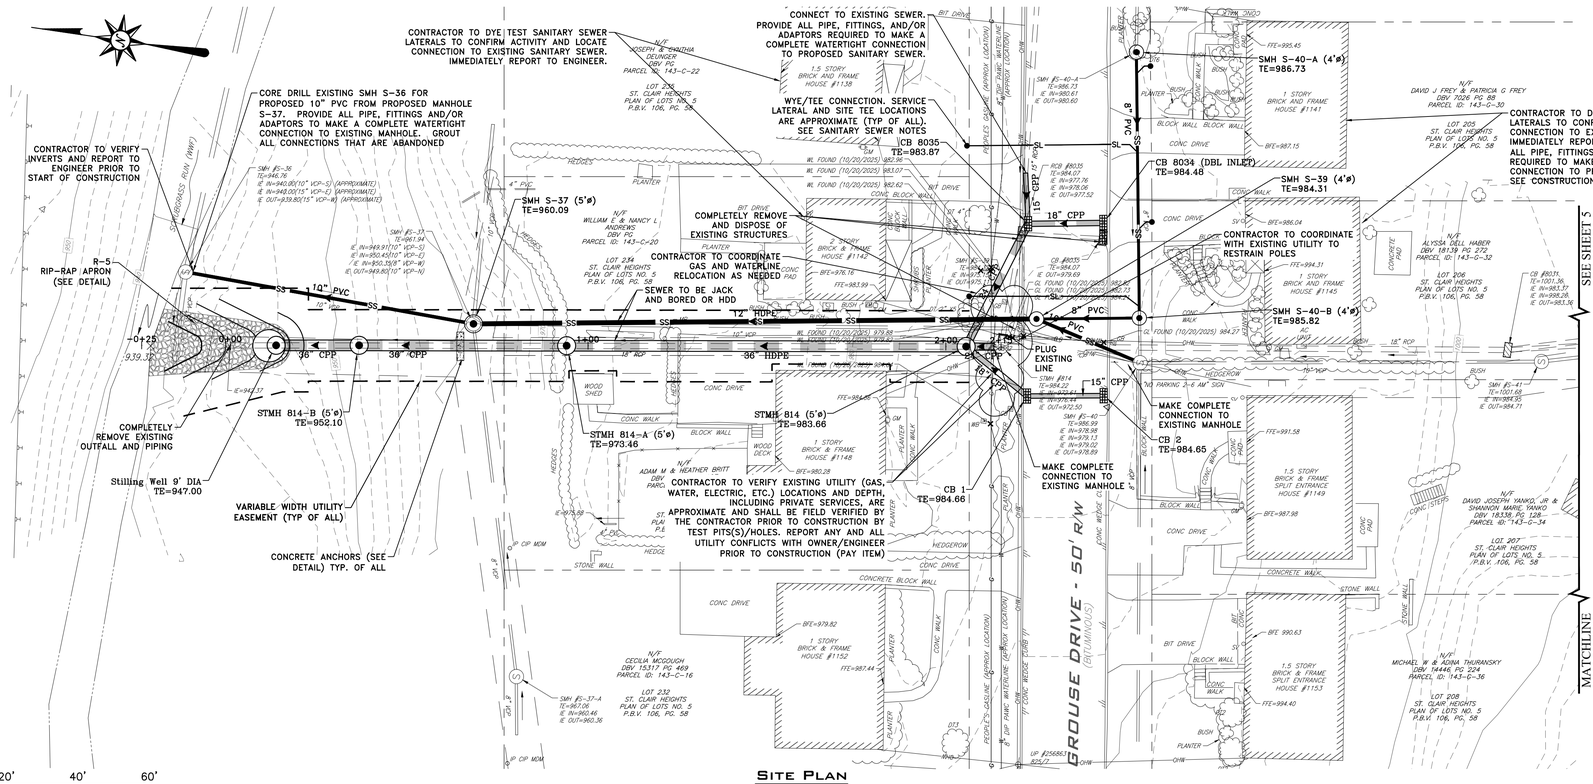

SITE PLAN
Scale: 1"=20'

NOTE:
SANITARY SEWER SHOWN REFLECTIVE ON STORM SEWER PROFILE FOR CONSTRUCTABILITY ONLY. REFER TO SHEET NOS. 10 THROUGH 11 FOR SANITARY SEWER PROFILES ONLY. REFER TO SHEET NOS. 8 THROUGH 9 FOR STORM SEWER PROFILES ONLY.

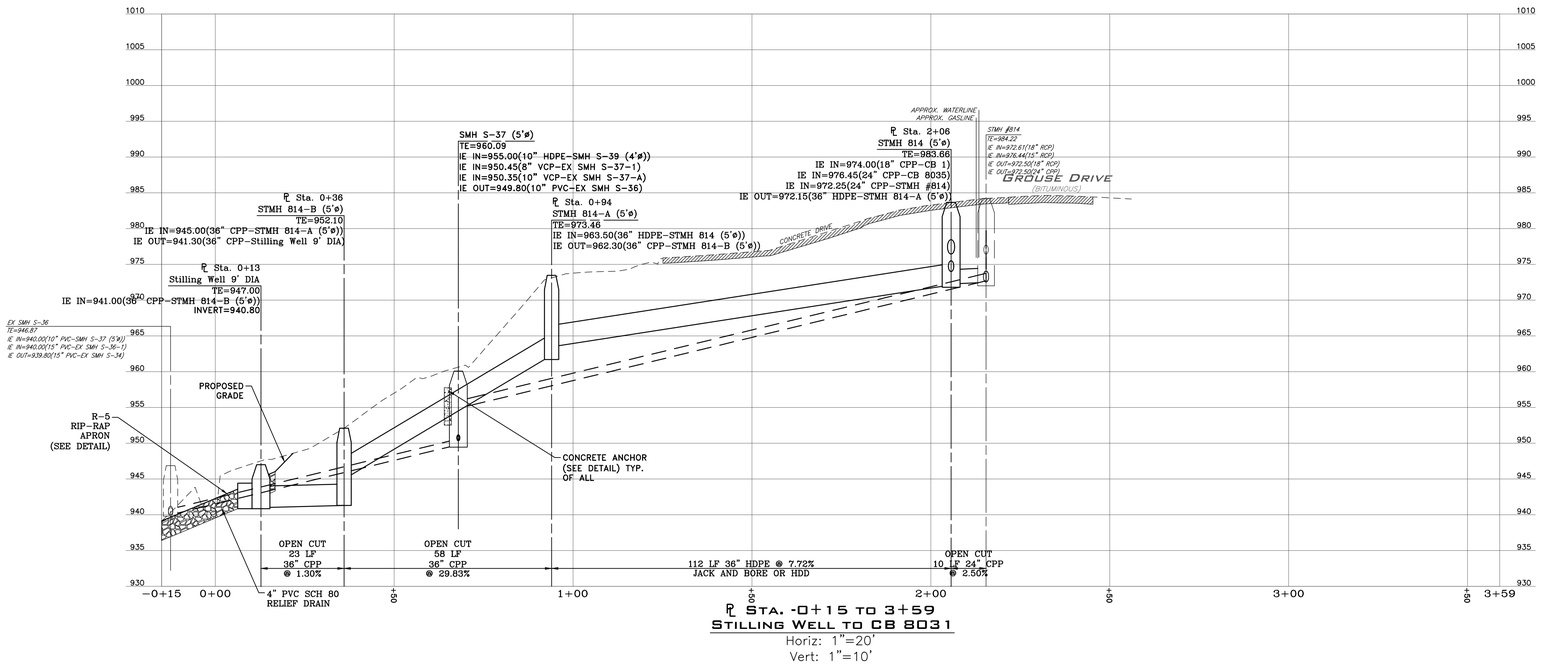

℄ STA. -0+15 TO 3+59
STILLING WELL TO CB 8031
Horiz: 1"=20'
Vert: 1"=10'

EXISTING LEGEND
- BENCHMARK
- CONTOUR (2-ft)
- 1220 CONTOUR (10-ft)
- CURB (Concrete)
- FP FENCELINE W/ POST
- GUIDERAIL
- LS LIGHT STANDARD
- PAVEMENT EDGE
- PROPERTY LINE (Parcel)
- PROPERTY LINE (ROW)
- S SIGN
- CONIFEROUS TREE
- DECIDUOUS TREE
- UE UTILITY LINE (Electric)
- UT UTILITY LINE (Underground Telephone)
- GB GM GLM GV UTILITY LINE (Gas) W/ BOX, METER, MARKER, AND VALVE
- S 8" PVC S UTILITY LINE (Sanitary Sewer) W/ MANHOLES
- D 15" CPP D UTILITY LINE (Storm) W/ CATCH BASIN AND MANHOLE
- UP OHW GW UTILITY LINE (Telephone) W/ POLE, OVERHEAD WIRE AND GUY WIRE
- WB WM WV UTILITY LINE (Water) W/ BOX, METER, HYDRANT AND VALVE
- HYD

PROPOSED LEGEND
- MULTIPLE SIZES OF CPP OR HDPE — UTILITY LINE (Storm) W/ CATCH BASIN AND MANHOLE
- 8" PVC SS — UTILITY LINE (SANITARY) W/MANHOLE
- SL — PROPOSED WYE CONNECTION, SERVICE LATERAL AND SIGHT TEE
- RIP-RAP APRON
- VARIABLE WIDTH UTILITY EASEMENT
- CONCRETE ANCHOR

NOTE:
DOUBLE INLETS LOCATED AT CB 8034 TO BE CONNECTGED W/ 15" CPP STORM SEWER

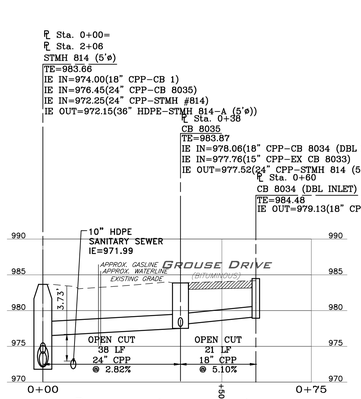

℄ STA. 0+00 TO 0+75
STMH 814 TO CB 8034
Horiz: 1"=20'
Vert: 1"=10'

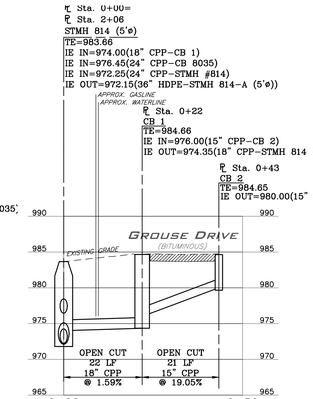

℄ STA. 0+00 TO 0+50
STMH 814 TO CB #2
Horiz: 1"=20'
Vert: 1"=10'

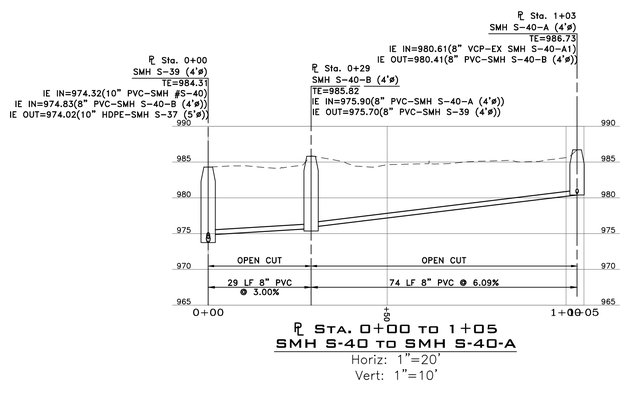

℄ STA. 0+00 TO 1+05
SMH S-40 TO SMH S-40-A
Horiz: 1"=20'
Vert: 1"=10'

COMMONWEALTH OF PENNSYLVANIA — REGISTERED PROFESSIONAL ENGINEER — KEVIN ALLEN BRETT — No. PE090548

Scale:	No.	Date	Description	By	No.	Date	Description	By	No.	Date	Description	By
H:1"=20' V:1"=10'	1	12/2025	Issued for Bidding	TJS								
Drawn By / Checked By / Approved By	2	03/12/26	Issued for Rebid									

LSSE Civil Engineers and Surveyors
846 4th Avenue
Coraopolis, Pennsylvania 15108
412-264-4400
Email: info@lsse.com
Fike ● LSI ● LSSE ● Rabell ● Senate

Filename: 175171SP.dwg
Date: March 2026

Township of Scott
301 Lindsay Road
Scott Township, PA 15106

North Wren Stormwater Drainage Improvements
Contract No. 26-SW1 - Rebid
Situate In
Scott Township, Allegheny County, Pennsylvania

Sheet Title: Construction Plan
Drawing No.: 175-171-2
Sheet No.: 2 of 10

N:\PROJ\175\175-171\dwg\Rebid 3-2026\175171SP.dwg Layout2 Construction Plan User=John Heyl Plotted=3/19/2026 2:49 PM